


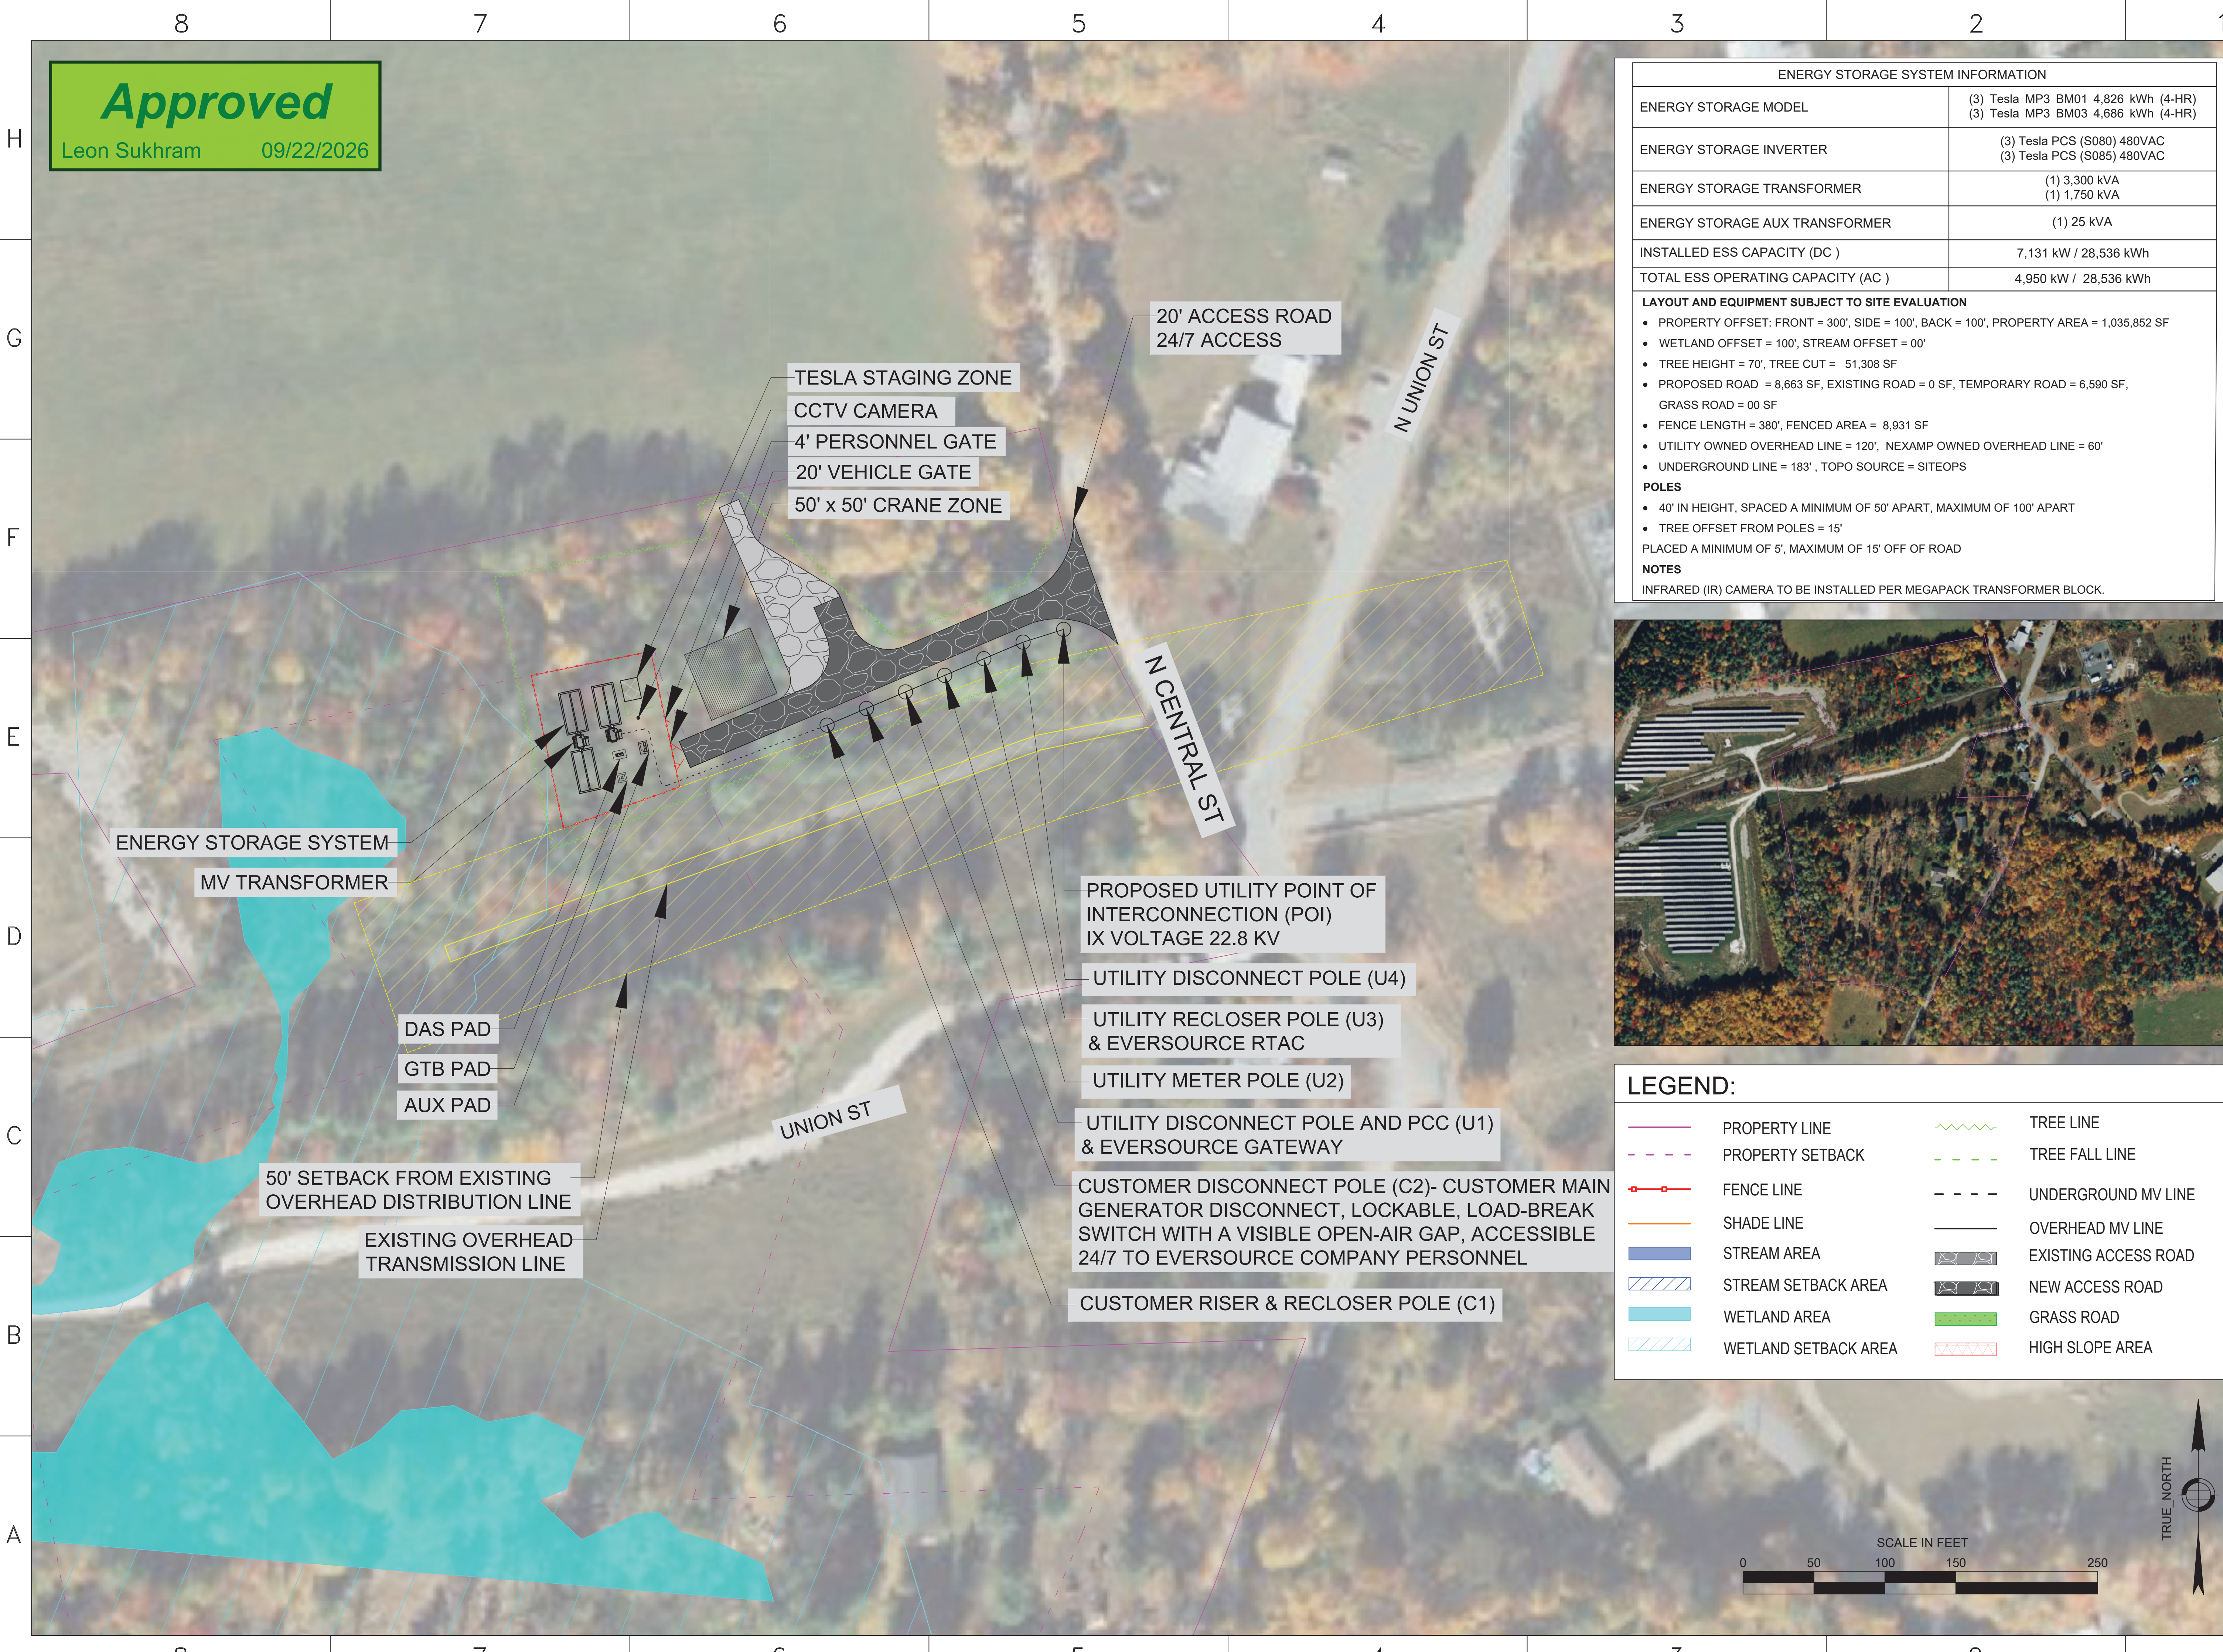


**Approved**  
Leon Sukhram 09/22/2026

| ENERGY STORAGE SYSTEM INFORMATION                                                               |                                                                            |
|-------------------------------------------------------------------------------------------------|----------------------------------------------------------------------------|
| ENERGY STORAGE MODEL                                                                            | (3) Tesla MP3 BM01 4,826 kWh (4-HR)<br>(3) Tesla MP3 BM03 4,686 kWh (4-HR) |
| ENERGY STORAGE INVERTER                                                                         | (3) Tesla PCS (S080) 480VAC<br>(3) Tesla PCS (S085) 480VAC                 |
| ENERGY STORAGE TRANSFORMER                                                                      | (1) 3,300 kVA<br>(1) 1,750 kVA                                             |
| ENERGY STORAGE AUX TRANSFORMER                                                                  | (1) 25 kVA                                                                 |
| INSTALLED ESS CAPACITY (DC )                                                                    | 7,131 kW / 28,536 kWh                                                      |
| TOTAL ESS OPERATING CAPACITY (AC )                                                              | 4,950 kW / 28,536 kWh                                                      |
| <b>LAYOUT AND EQUIPMENT SUBJECT TO SITE EVALUATION</b>                                          |                                                                            |
| • PROPERTY OFFSET: FRONT = 300', SIDE = 100', BACK = 100', PROPERTY AREA = 1,035,852 SF         |                                                                            |
| • WETLAND OFFSET = 100', STREAM OFFSET = 00'                                                    |                                                                            |
| • TREE HEIGHT = 70', TREE CUT = 51,308 SF                                                       |                                                                            |
| • PROPOSED ROAD = 8,663 SF, EXISTING ROAD = 0 SF, TEMPORARY ROAD = 6,590 SF, GRASS ROAD = 00 SF |                                                                            |
| • FENCE LENGTH = 380', FENCED AREA = 8,931 SF                                                   |                                                                            |
| • UTILITY OWNED OVERHEAD LINE = 120', NEXAMP OWNED OVERHEAD LINE = 60'                          |                                                                            |
| • UNDERGROUND LINE = 183', TOPO SOURCE = SITEOPS                                                |                                                                            |
| <b>POLES</b>                                                                                    |                                                                            |
| • 40' IN HEIGHT, SPACED A MINIMUM OF 50' APART, MAXIMUM OF 100' APART                           |                                                                            |
| • TREE OFFSET FROM POLES = 15'                                                                  |                                                                            |
| PLACED A MINIMUM OF 5', MAXIMUM OF 15' OFF OF ROAD                                              |                                                                            |
| <b>NOTES</b>                                                                                    |                                                                            |
| INFRARED (IR) CAMERA TO BE INSTALLED PER MEGAPACK TRANSFORMER BLOCK.                            |                                                                            |



| LEGEND: |                      |  |                      |
|---------|----------------------|--|----------------------|
|         | PROPERTY LINE        |  | TREE LINE            |
|         | PROPERTY SETBACK     |  | TREE FALL LINE       |
|         | FENCE LINE           |  | UNDERGROUND MV LINE  |
|         | SHADE LINE           |  | OVERHEAD MV LINE     |
|         | STREAM AREA          |  | EXISTING ACCESS ROAD |
|         | STREAM SETBACK AREA  |  | NEW ACCESS ROAD      |
|         | WETLAND AREA         |  | GRASS ROAD           |
|         | WETLAND SETBACK AREA |  | HIGH SLOPE AREA      |

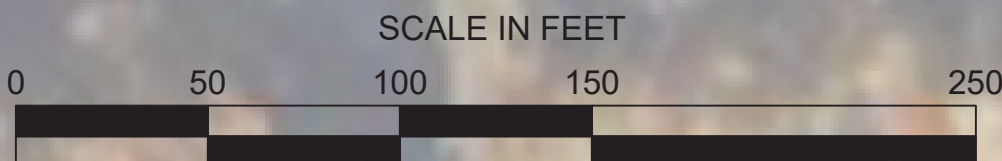

101 Summer Street, Boston, MA 02110  
Tel: (617) 431-1440 Fax: (978) 416-2525 Web: nexamp.com

| Rev | Issued For                       | Date       | Init |
|-----|----------------------------------|------------|------|
| A   | Devset                           | 12/30/2024 | BT   |
| B   | Devset                           | 01/9/2025  | BT   |
| C   | Devset                           | 08/27/2025 | BT   |
| D   | Devset (ESS and offsets updated) | 08/12/2026 | MR   |
| E   | Devset (ESS updated to Tesla)    | 08/13/2026 | MR   |
| F   | Devset (Road Width Callout)      | 09/02/2026 | MR   |
| G   | Devset (Tesla MP3)               | 09/10/2026 | BT   |
|     |                                  |            |      |
|     |                                  |            |      |

P.E. seal/Consultant:  
  
Allison D. Kimball  
PROFESSIONAL ENGINEER  
MA LICENSE 4886

Project: 202866 - Mill Brook Storage DG  
29 Union St,  
Plainfield, MA 01070  
42.52017, -72.91683

Drawing Title: Conceptual Layout  
Scale: 1"=50'

Dwg No: PV-101  
Size: D  
Sheet Rev: G